
ITEM	QTY.		MAT-THICK	MAT. ASSY.	ASSY. MAT.	DESCRIPTION	PRODUCT NUMBER	VER.
1	1		SEE DRAWING	304	Stainless Steel	6" X 120" V BOTTOM DRAIN TO CENTER	6V-10C41	1
2	2		SEE DRAWING	304	Stainless Steel	BAR GRATING 24X9	TDA-CVBG-09X24	2
3	2		SEE DRAWING	304	Stainless Steel	BAR GRATE TRENCH DRAIN 36X9	TDA-CVBG-09X36	2
4	1		SEE DRAWING	304	SEE DRAWING	BASKET, 6"W V-BTM CENTER OUTLET	TDA-BSKT-6V	4

SCALE 1 : 4

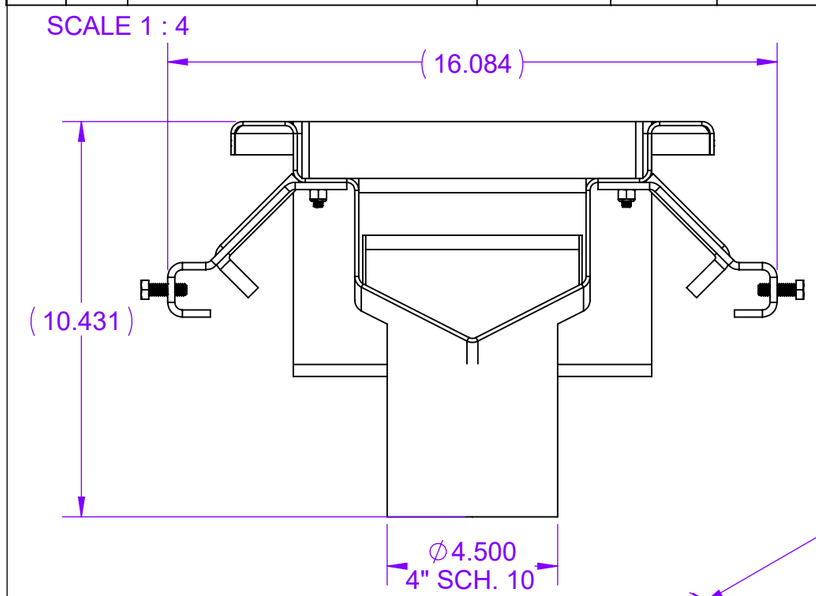

NOTES:

COVER(S)

- 3/16" 304 PLATE BAR GRATING

BASKET(S)

- 14GA 304 1/8" X 3/16" PERF
- TIG WELDED O.D.

CONSTRUCTION

- TRENCH BODY 12GA 304 2B
- 304 4" SCH10 END OUTLET -- VERTICAL
- 304 Ø3/8" CEMENT ANCHORS 24" O.C. MAX
- 304 Ø3/8" ROD SPACERS 48" O.C. MAX
- 1/8" PER FOOT SLOPE TO END
- ALL I.D. WELDS CONTINUOUS TIG WELDED, UNLESS NOTED
- ALL O.D. WELDS CONTINUOUS MIG WELDED, UNLESS NOTED
- ALL ANCHORS MIG WELDED AROUND, UNLESS NOTED
- I.D. WELD DISCOLORATION REMOVED, O.D. DISCOLORATION TO REMAIN

NOTES SPECIFIC TO JOB: (WELDING TYPE:) --


NOTES UNLESS OTHERWISE SPECIFIED:


- ALL WELDS TO BE CONTINUOUS
- REMOVE ALL BURRS AND SHARP EDGES
- NO PITS, CRACKS OR HOLES ALLOWED IN WELDS

Revision Table				
DATE	BY	REV.	VER.	DESCRIPTION
02/03/2023	CH	-	1	INITIAL RELEASE


TAG			
DESCRIPTION	6" X 120" V BOTTOM TRENCH DRAIN		
PART STATUS	Mfg Assy for Job		
		N/A	NTS
			INCHES UNLESS NOTED OTHERWISE
	WEIGHT	LAST SAVED	
	196.057	2/3/2023 10:15:56 AM	

-(MOD NOTE) MODEL ORIGINS - CD Design PROJECT MANAGER - ORDER DATE - MFILES DOC ID # -

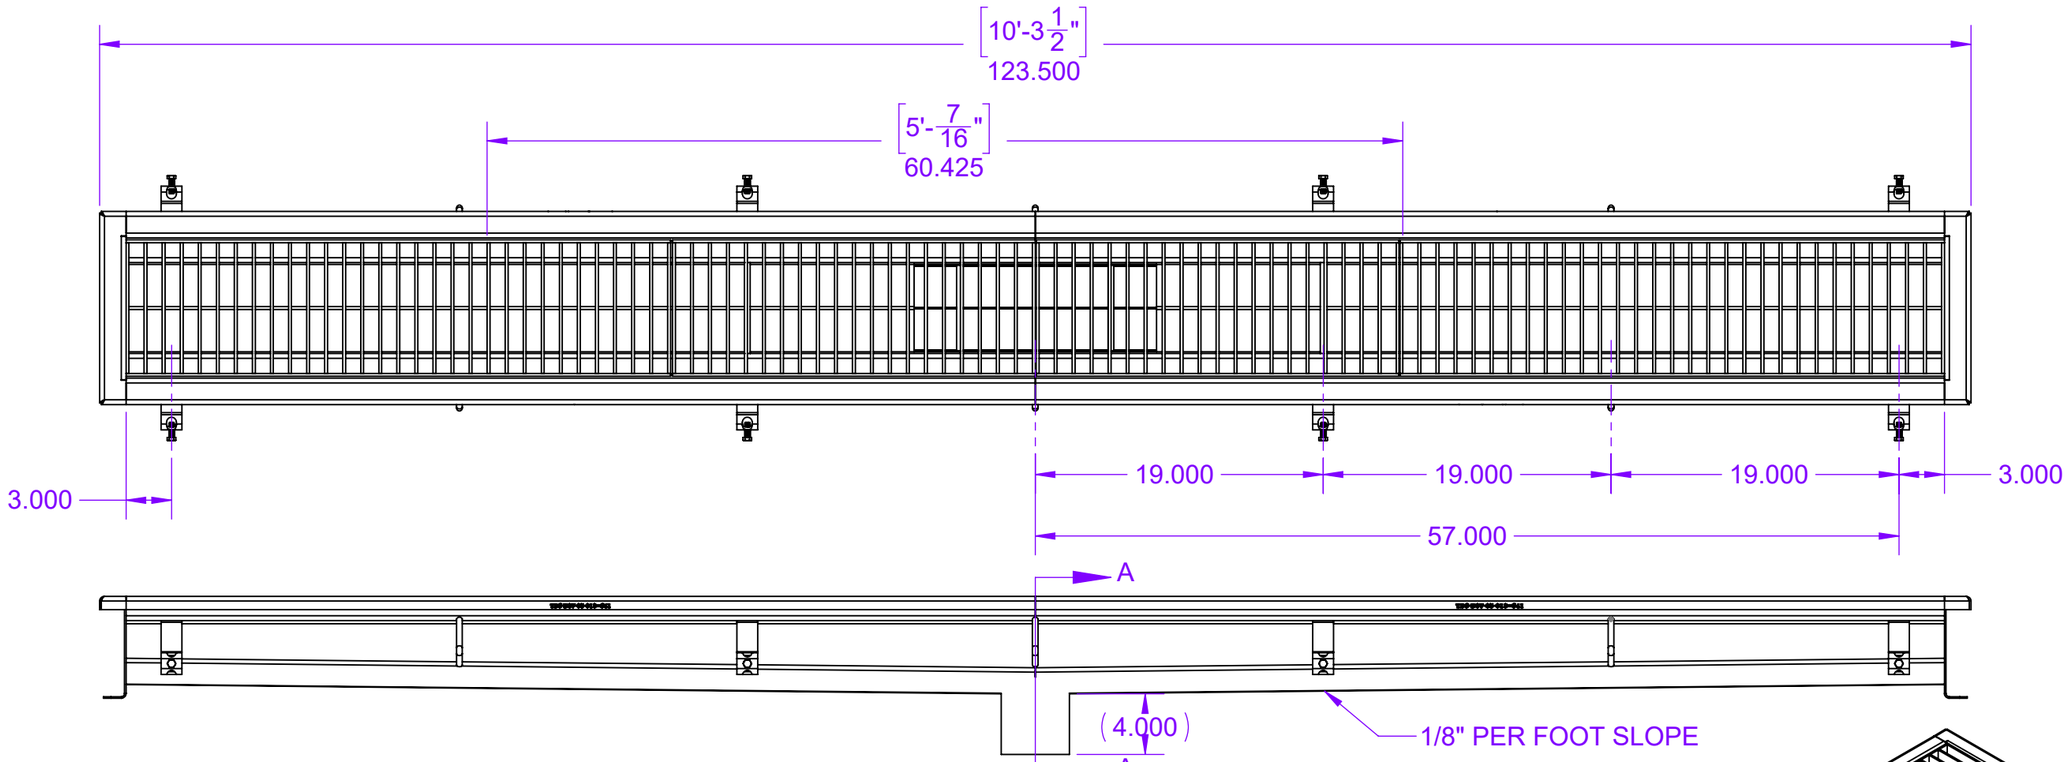

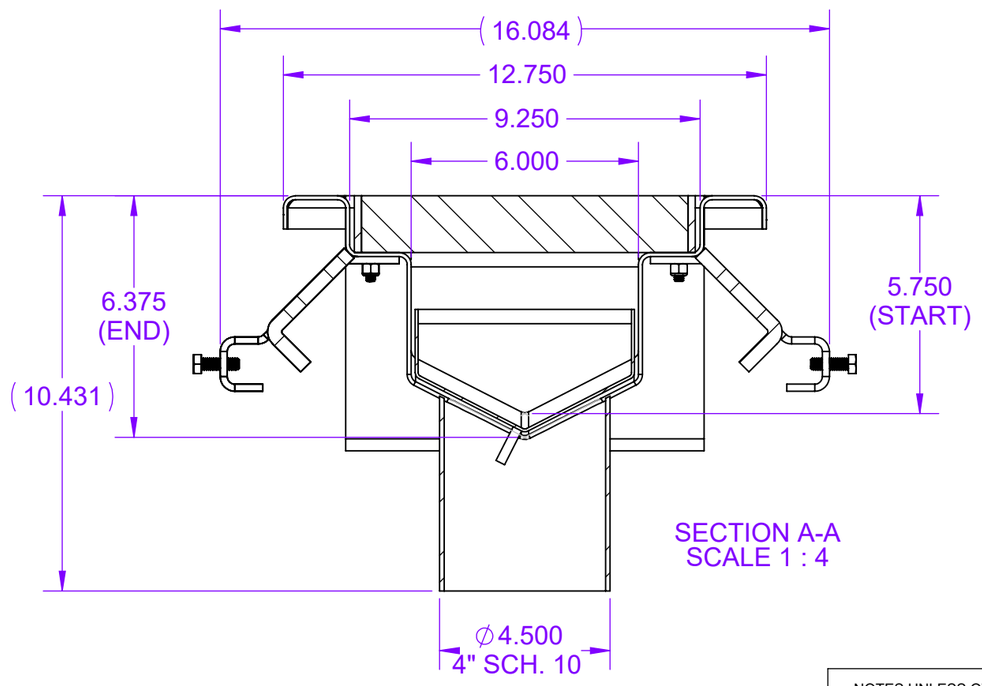

SECTION A-A
SCALE 1 : 4

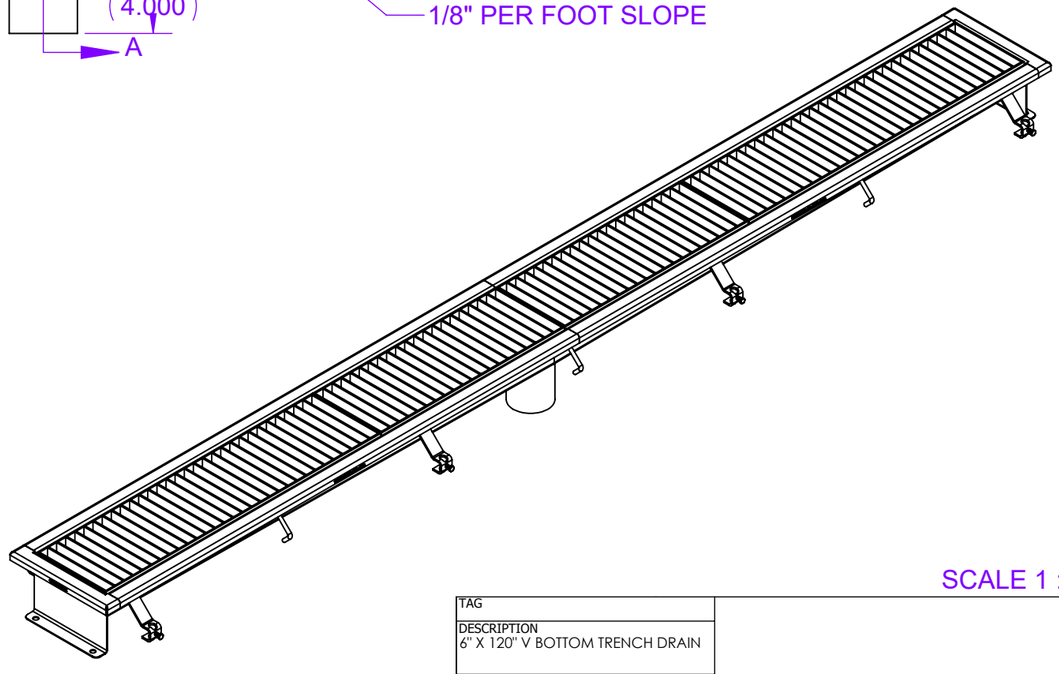

SCALE 1 : 14

NOTES SPECIFIC TO JOB: (WELDING TYPE:) --

NOTES UNLESS OTHERWISE SPECIFIED:

- ALL WELDS TO BE CONTINUOUS
- REMOVE ALL BURRS AND SHARP EDGES
- NO PITS, CRACKS OR HOLES ALLOWED IN WELDS

Revision Table				
DATE	BY	REV.	VER.	DESCRIPTION
-	-	-	-	See COVER

TAG	
DESCRIPTION	6" X 120" V BOTTOM TRENCH DRAIN
PART STATUS	Mfg Assy for Job

	N/A	NTS	INCHES UNLESS NOTED OTHERWISE
WEIGHT	LAST SAVED		
196.057	2/3/2023 10:15:56 AM		

-(MOD NOTE) MODEL ORIGINS - CD Design PROJECT MANAGER - ORDER DATE -