


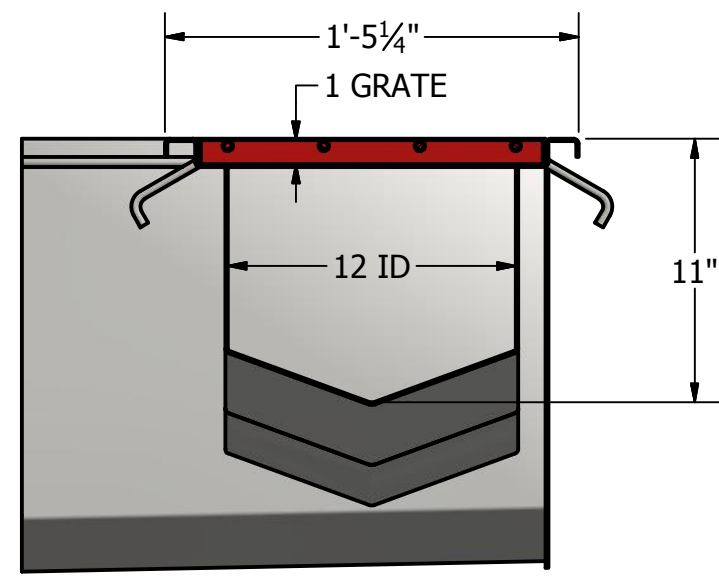
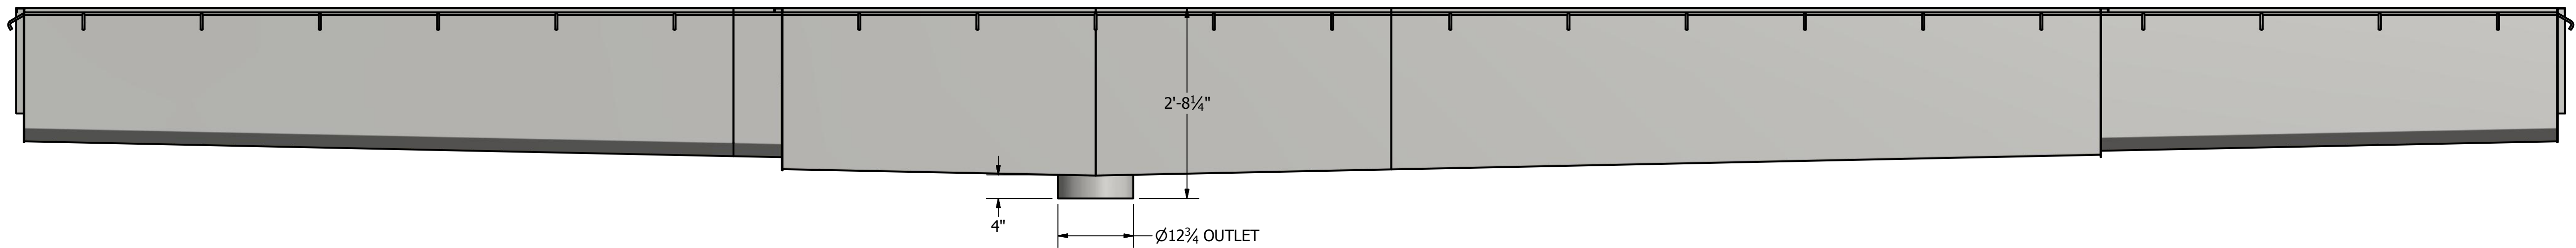


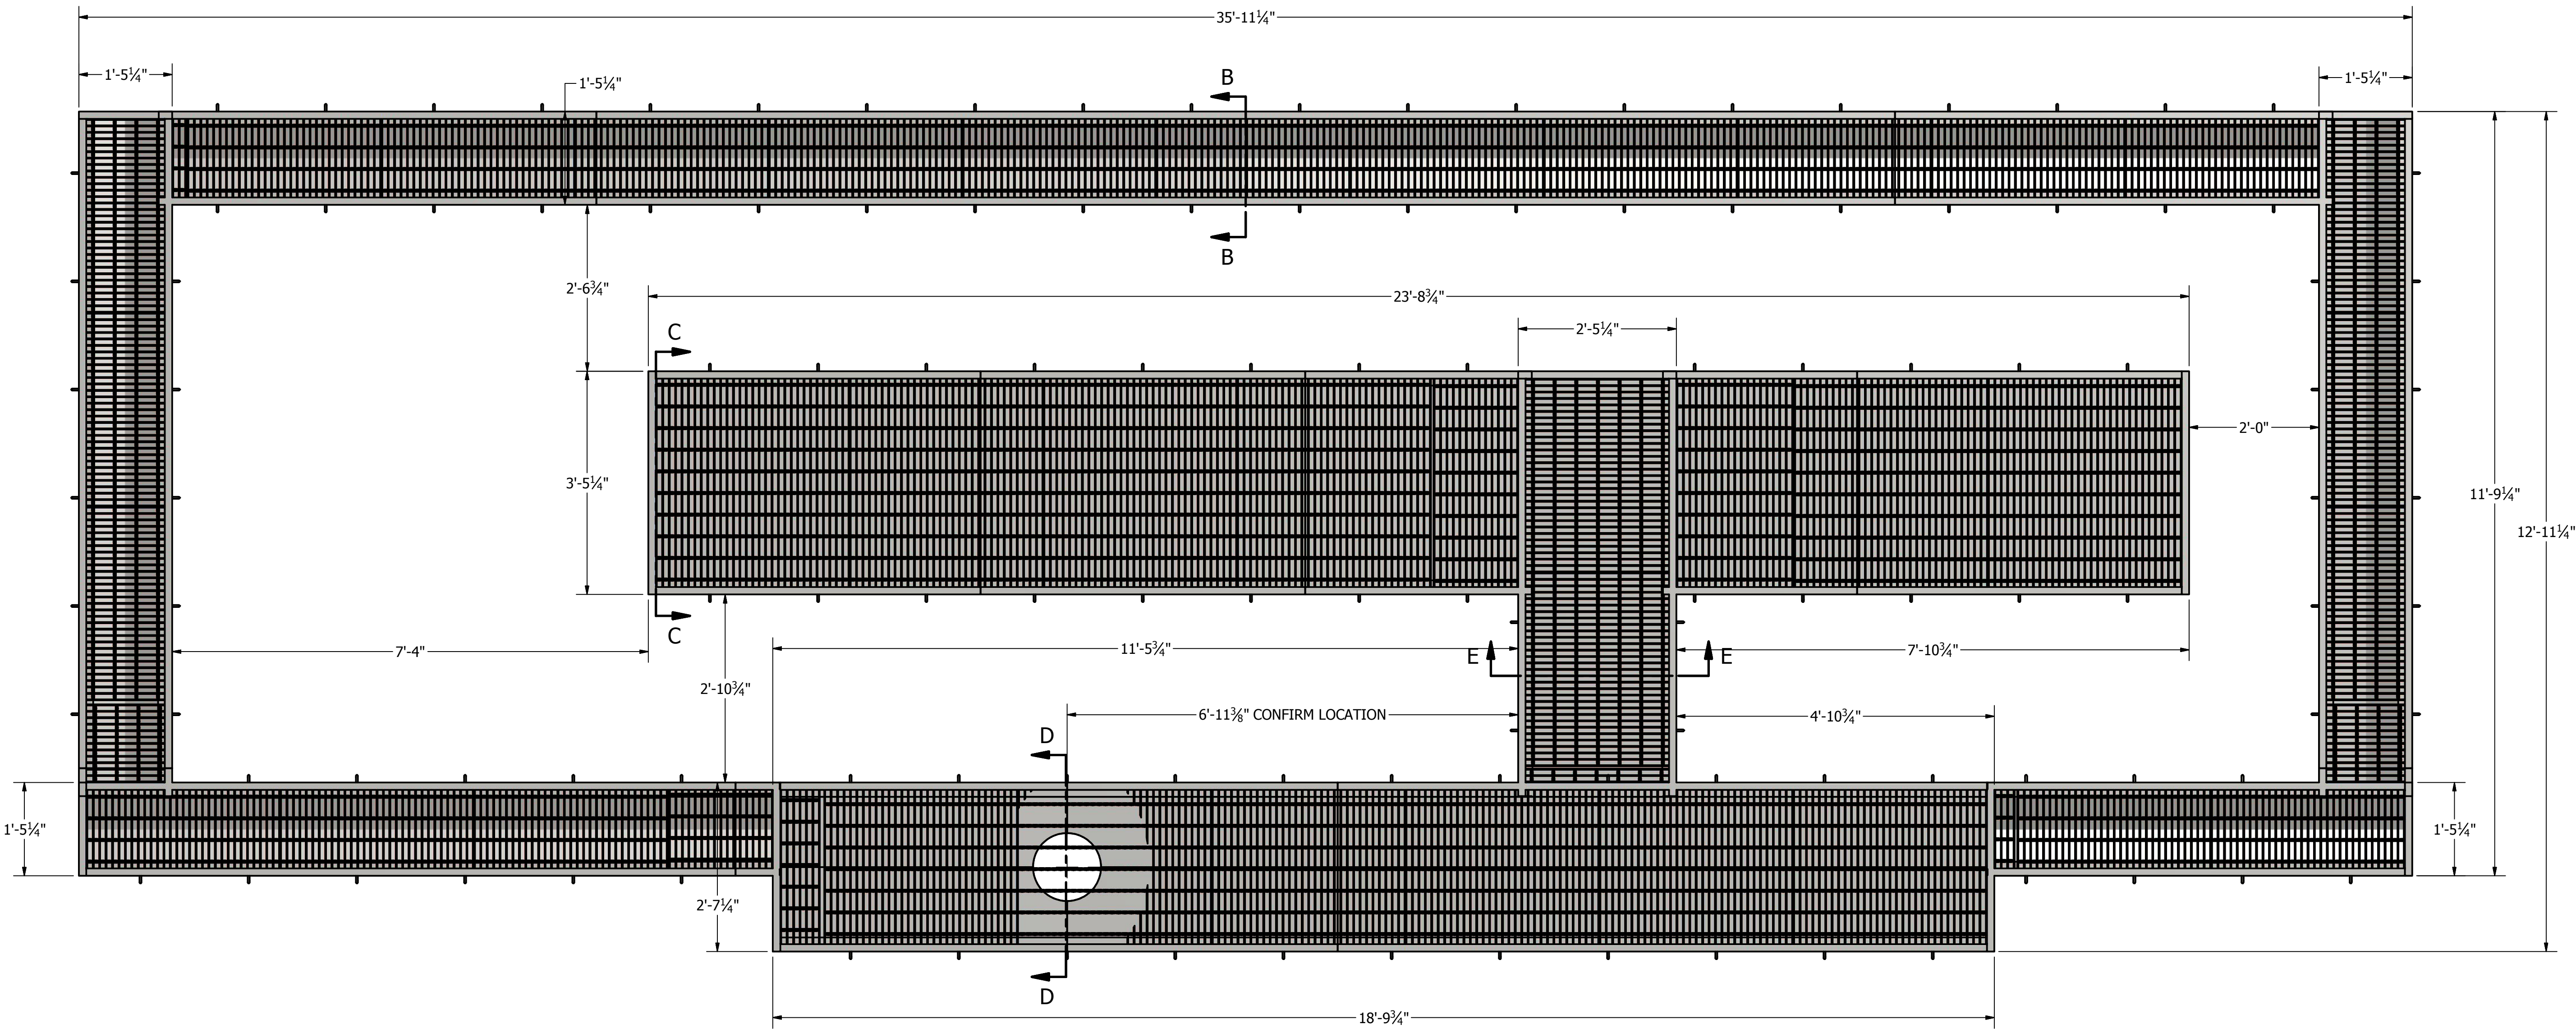


SECTION B-B
SHALLOW POINT

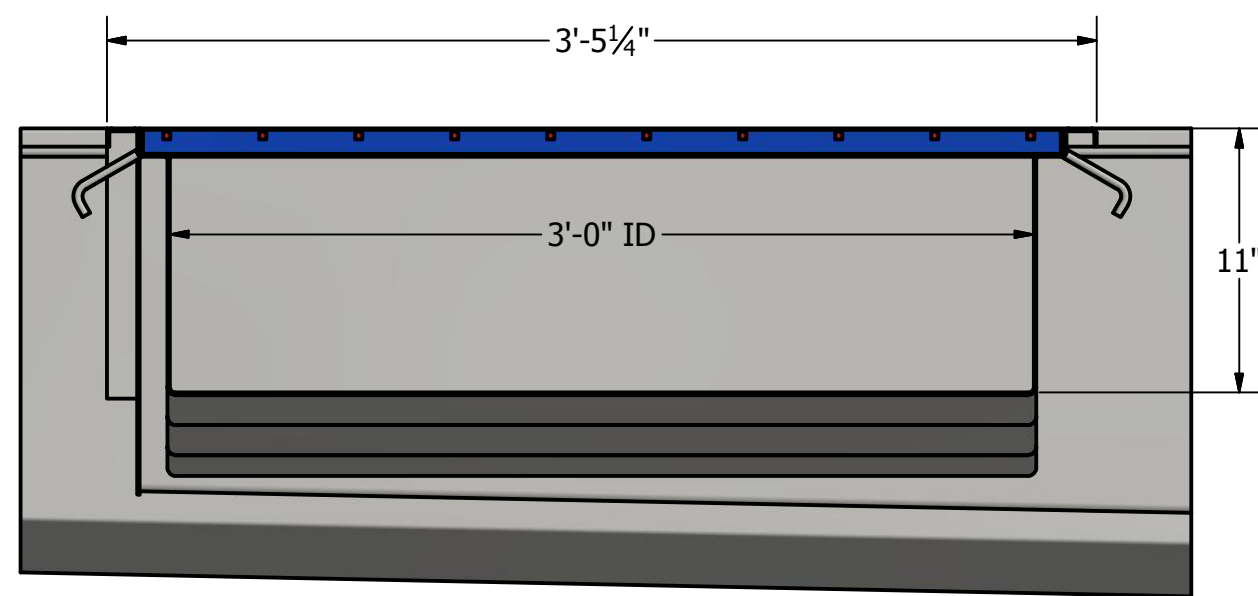

SECTION C-C
SHALLOW END

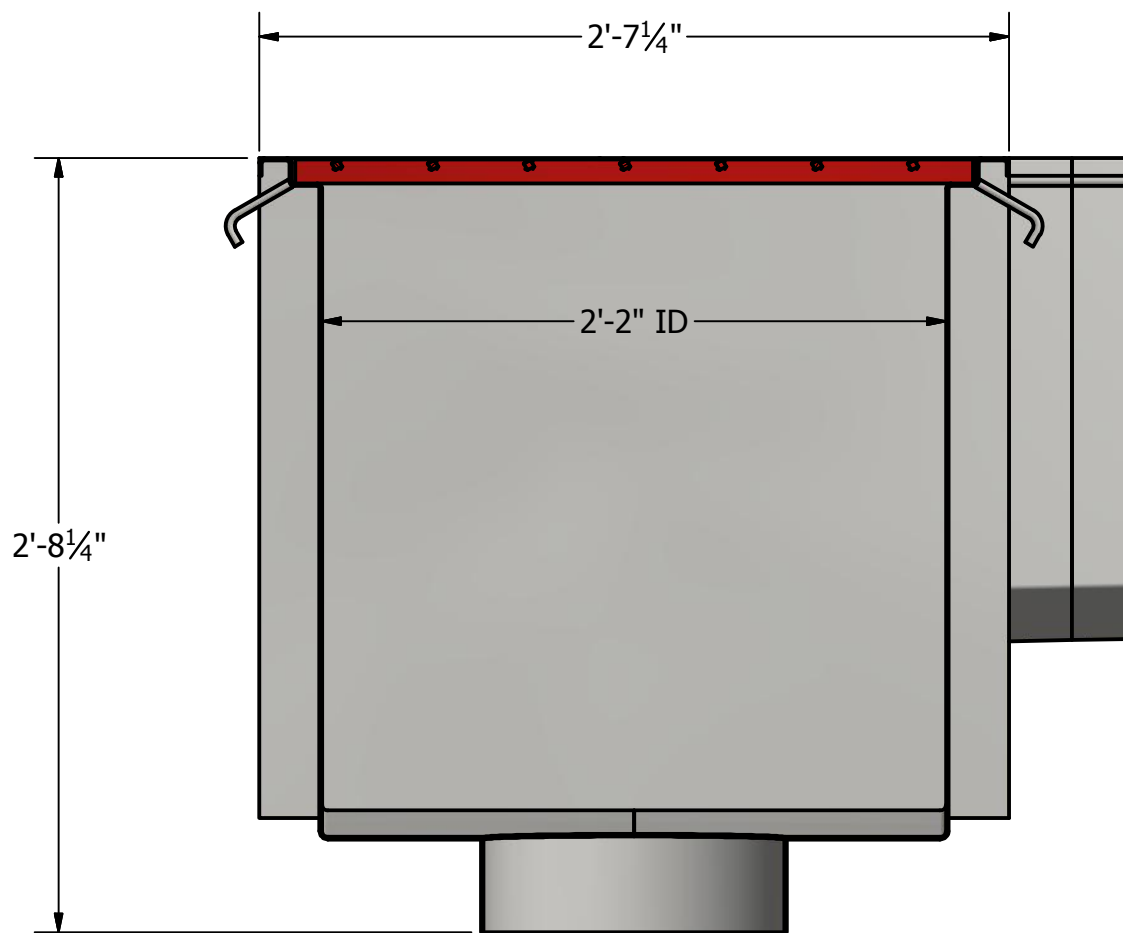

SECTION D-D

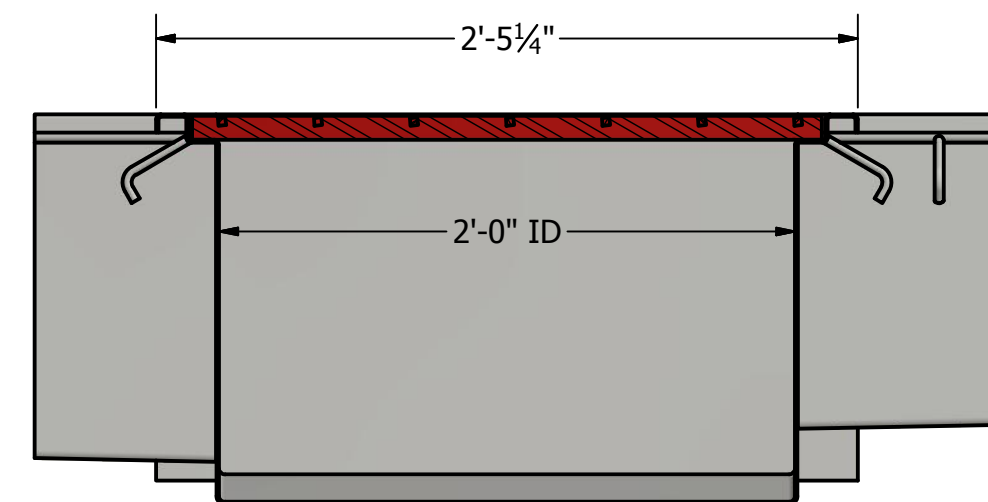

SECTION E-E

- NOTES:
1. ALL MATERIAL IS 304 STAINLESS STEEL
 2. TRENCHES MADE FROM 12 GA SHEET
 3. GRATE MADE FROM 19W4 SMOOTH TOP GRATING
 4. TRENCHES TO BE SHIPPED IN SECTIONS UP TO 24' LONG. FIELD WELDS REQUIRED AT SEAMS.
 5. SLOPES TOWARD OUTLET $\frac{1}{4}$ " PER FOOT

PROPRIETARY NOTICE

THIS DRAWING IS PROPERTY OF CUSTOMDRAINS.COM & SHALL NOT BE COPIED, REPRODUCED, LENT, OR DISPOSED OF NOR USED FOR ANY OTHER PURPOSE THAN FOR WHICH IT IS SPECIFICALLY FURNISHED & MUST BE RETURNED UPON DEMAND.

DRAWN trentf CHECKED	3/5/2013	Pearson Potts - CustomDrains.com	
UNLESS OTHERWISE SPECIFIED:		TITLE TRENCH DRAIN PROJECT	
1. ALL DIMENSIONS IN INCHES		270 BELLEVUE AVE., #250, NEWPORT, RI 02840	
2. DIMENSIONAL TOLERANCES:		SIZE D	
X/XX ±.1/16		DWG NO 13075-000	
X/XXX ±0.015		REV	
X/XXX ±0.005		SCALE	
X/XXXX ±0.0005		4336.305 lbmass EA (SHEET 1 OF 1)	
3. ANGULAR TOLERANCES:			
X° ±1.0°			
X/XX° ±0.5°			